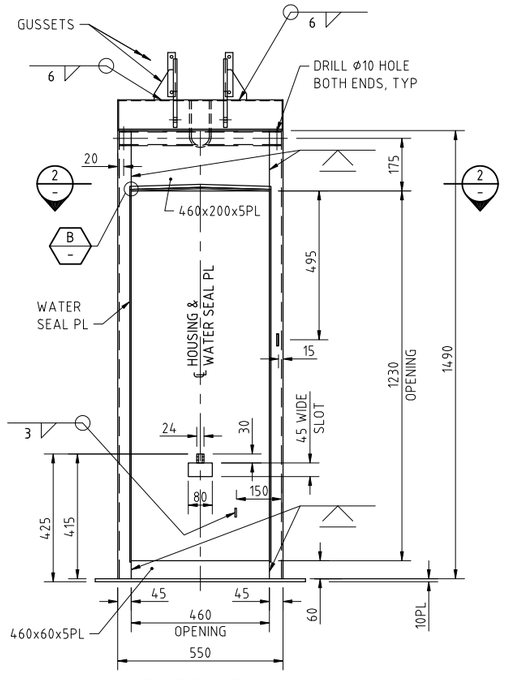

FRONT ELEVATION

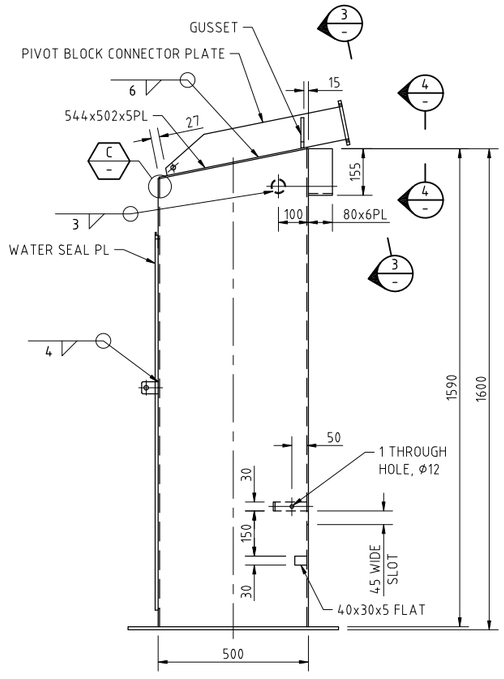

SIDE ELEVATION

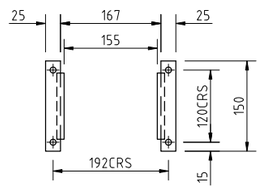

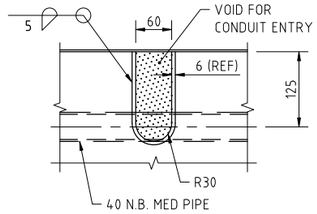

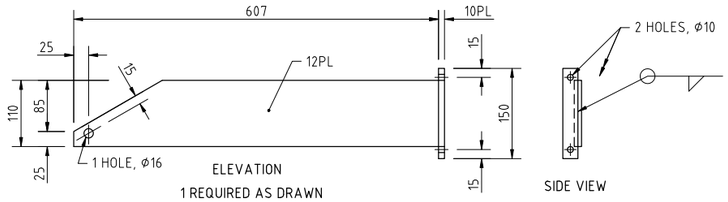

PIVOT BLOCK CONNECTOR PLATE
SCALE 1:5

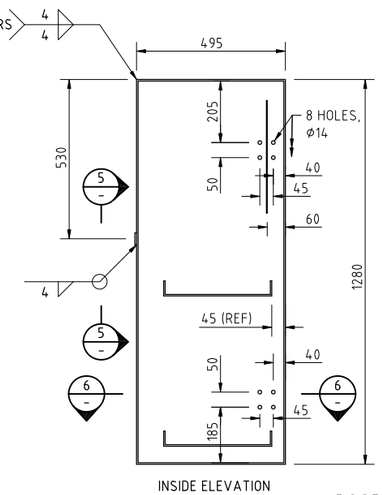

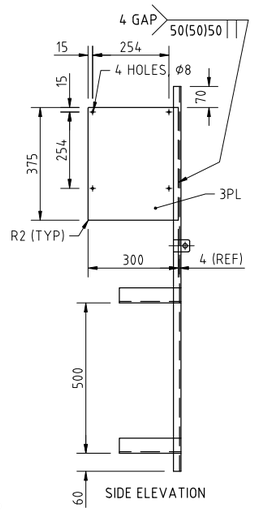

DOOR
SCALE 1:10
MASS = 27KGS

HOUSING
SCALE 1:10
MASS = 25KGS

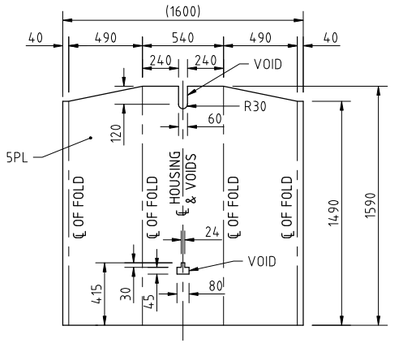

NOTE: DRAWN FOR BACK & SIDE FACES

DEVELOPMENT LAYOUT OF HOUSING
SCALE 1:20

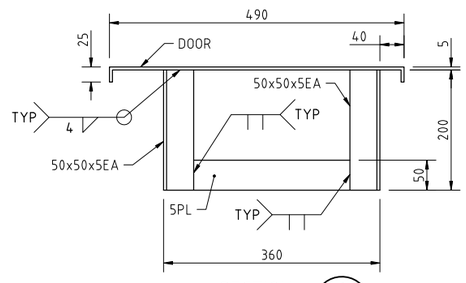

SECTION 6
SCALE 1:5

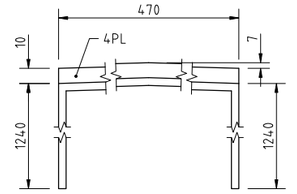

PLAN

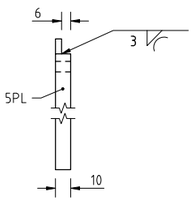

SIDE VIEW

WATER SEAL PL
SCALE 1:2

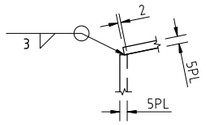

DETAIL C
SCALE 1:2

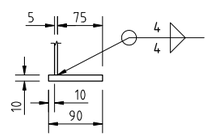

SECTION 7
SCALE 1:5

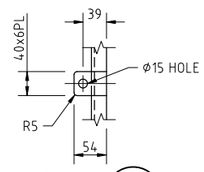

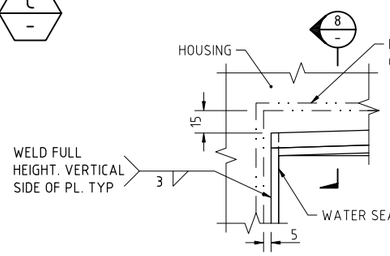

DETAIL B
SCALE 1:2

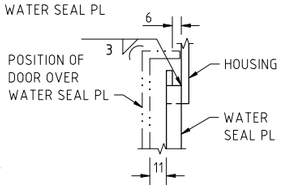

SECTION 8
SCALE 1:2

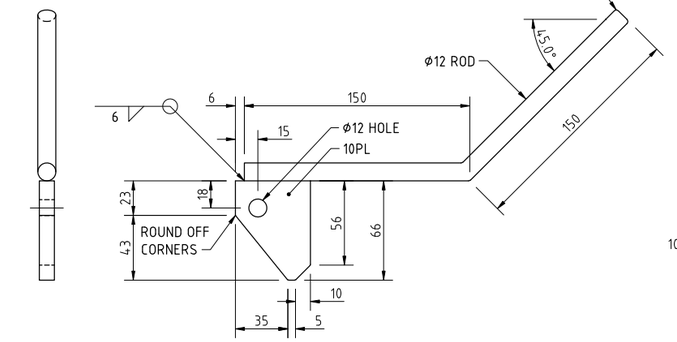

SIDE ELEVATION FRONT ELEVATION

LATCH
SCALE 1:2

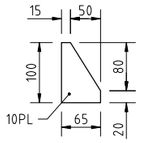

GUSSET
SCALE 1:5

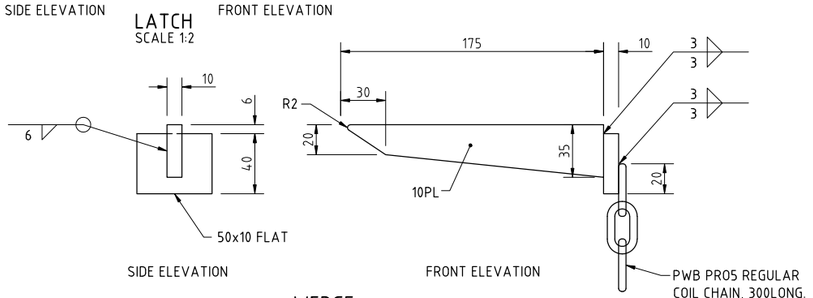

SIDE ELEVATION FRONT ELEVATION

WEDGE
SCALE 1:2

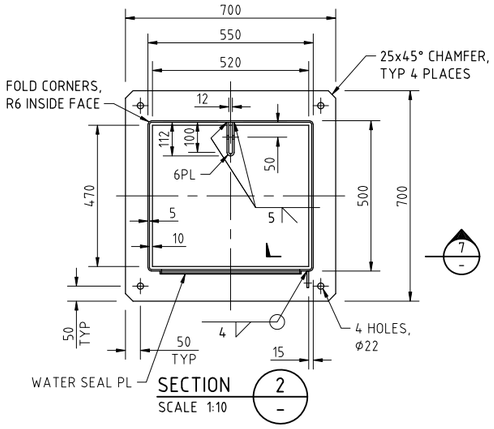

SECTION 2
SCALE 1:10

No.	AMENDMENT DESCRIPTION	BY	CHECK	ACCEPTANCE	DATE
1	POLE SIZE CHANGED HENCE DETAILS CHANGED	SA	DH	P. MOLLOY	8/9/14

◄ 100 MILLIMETRES ON ORIGINAL DRAWING ►

ALL DIMENSIONS ARE IN MILLIMETRES UNLESS SHOWN OTHERWISE

Government of South Australia

Department for Transport, Energy and Infrastructure

STANDARD DRAWING
MARINE NAVIGATION AIDS
LARGE DROPDOWN POLE

HOUSING DETAILS

DESIGNED:	DRAFTED:	ACCEPTED FOR USE:	ACCEPTANCE FORM KNET No.:	DRAWING No.:	SHEET No.:	AMEND No.:
LY	SA	SPIROS DIMAS	8618985	S - 6977	15	1
CHECKED: LY	REVIEWED: PM	MANAGER, B&M ASSETS DATE: 19/5/14		UNCONTROLLED COPY WHEN PRINTED		

FILE: V:\Approved_Drawings_For_Submission\6977\6977_SHTS_14_TO_16_AMD_1.dwg

8/09/2014 4:28:17 PM